Wary Spar Project Appendix F - First Floor Plan Drawing

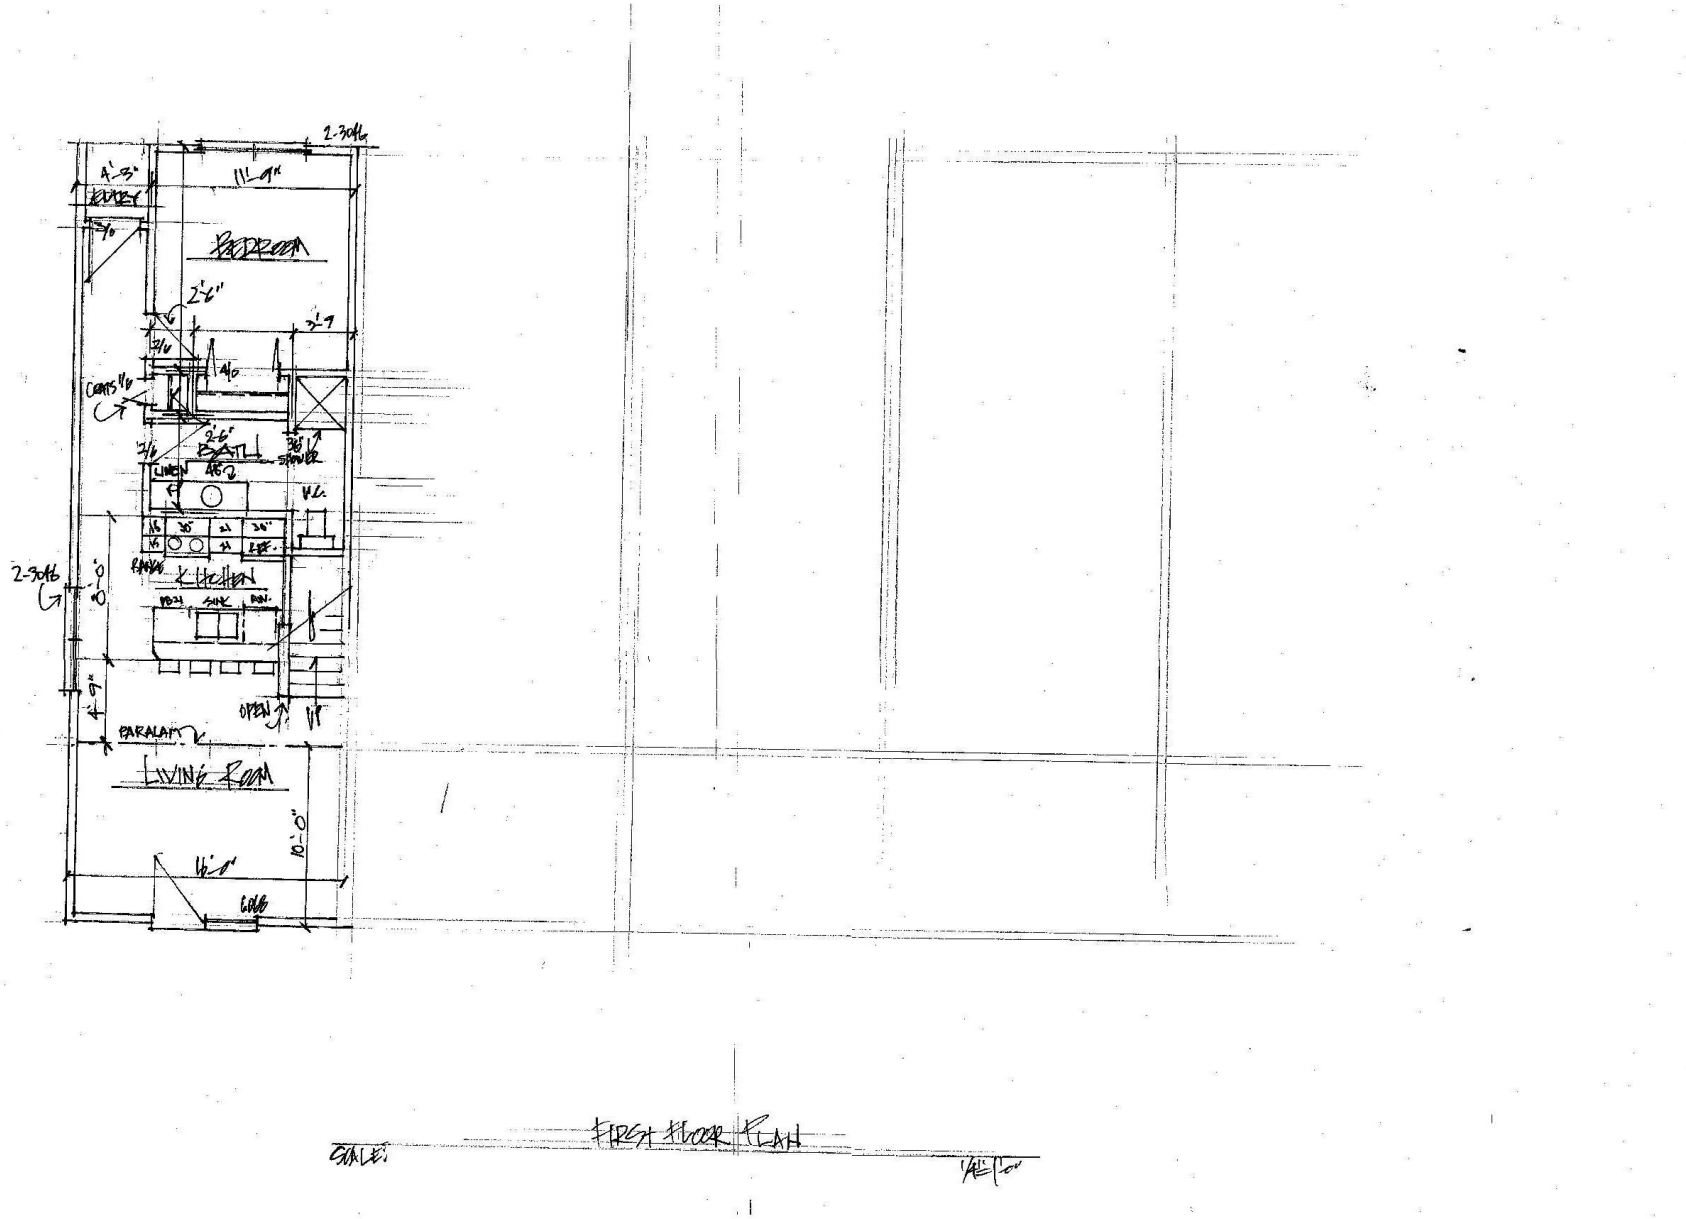

FIRST FLOOR PLAN

SCALE: 1/4"=1'-0"